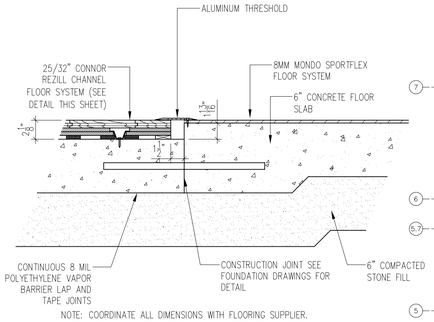

NOTE: COORDINATE ALL DIMENSIONS WITH FLOORING SUPPLIER. DIMENSIONS MAY VARY IF OTHER MANUFACTURE OR FLOOR SYSTEMS ARE USED.

1/A1 OPTION A ALUMINUM TRANSITION DETAIL

SCALE: 1 1/2"=1'-0"

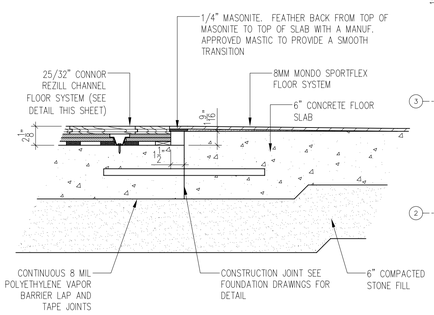

NOTE: COORDINATE ALL DIMENSIONS WITH FLOORING SUPPLIER. DIMENSIONS MAY VARY IF OTHER MANUFACTURE OR FLOOR SYSTEMS ARE USED.

1/A1 OPTION B SMOOTH TRANSITION DETAIL

SCALE: 1 1/2"=1'-0"

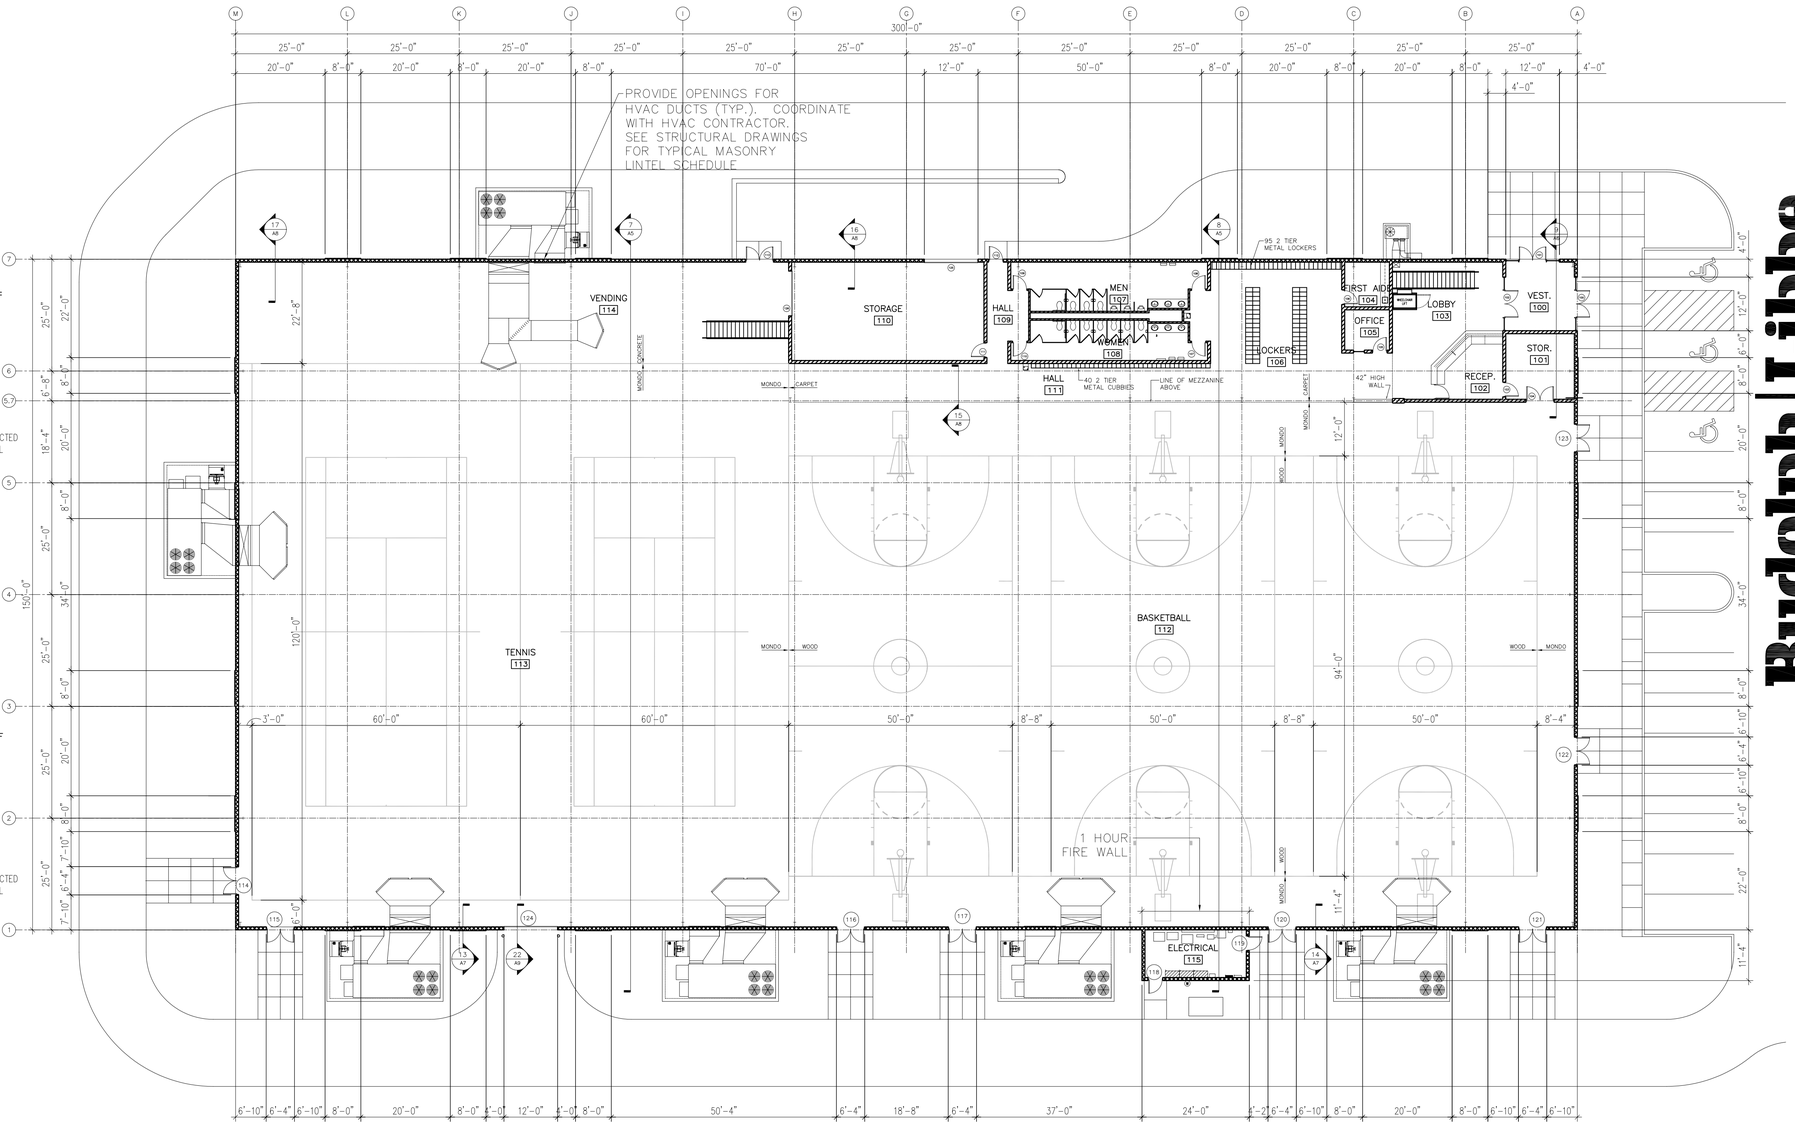

PLAN NOTES:
1. PROVIDE MASONRY CONTROL JOINTS @ 25'-0" O.C. MAX. SEE DETAILS ON SHEET A1.
2. SEE SHEETS A3 AND A10 FOR INTERIOR ELEVATIONS.
3. COORDINATE CONCRETE BLOCK PROJECTIONS WITH METAL SIDING JOINTS ABOVE.
4. INSTALL BULLNOSE CONCRETE BLOCK ON ALL OUTSIDE CORNERS.

OVERALL FIRST FLOOR PLAN

SCALE: 1/16"=1'-0"

MAIN FLOOR AREA = 45,000 S.F.
MEZZANINE AREA = 4,320 S.F.
ELECTRICAL ROOM AREA = 272 S.F.
TOTAL BUILDING AREA = 49,592 S.F.

WALL LEGEND

- 8" CONCRETE BLOCK WALL WITH KOREFIL INSULATION INSERTS TO 8'-0" A.F.F. (12'-0" @ MEZZANINE)
- 4" CONCRETE BLOCK WALL FULL HEIGHT TO DECK ABOVE
- 8" CONCRETE BLOCK WALL FULL HEIGHT TO DECK ABOVE (TO 12'-0" HEIGHT AT VEST. 100, STOR. 101, AND EAST WALL IN RECEP. 102)
- 3 5/8" METAL STUDS @ 16" O.C. WITH 1 LAYER 5/8" DRYWAL ON EACH SIDE TO 9'-0" A.F.F. FILL WITH SOUND INSULATION.

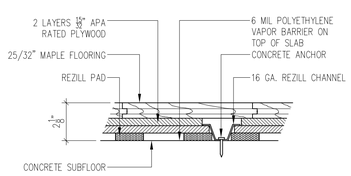

2/A1 REZILL CHANNEL FLOOR DETAIL

SCALE: 1 1/2"=1'-0"

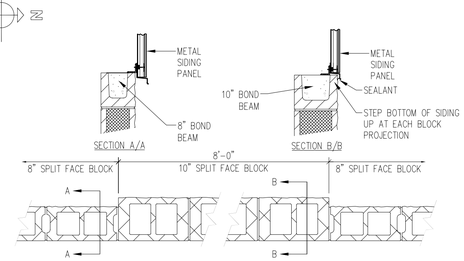

3/A2 CONCRETE BLOCK PROJECTION DETAIL

TYPICAL 19 PLACES

SCALE: 3/4"=1'-0"

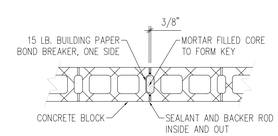

-CONTRACTOR MAY USE PRE-FORMED RUBBER OR PVC KEYED CONTROL JOINT WITH SASH BLOCKS AS AN ALTERNATE

-CONTROL JOINTS SPACED 25'-0" O.C. MAX

4/A1 TYPICAL CONTROL JOINT DETAIL

SCALE: 3/4"=1'-0"

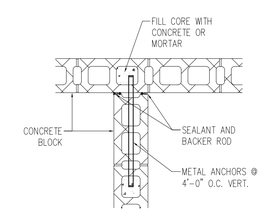

5/A1 WALL INTERSECT CONTROL JOINT DETAIL

SCALE: 3/4"=1'-0"

Rudolph/Libbe Inc. 6494 Latcha Road Walbridge, Ohio 43465 419/241-5000

normand associates, inc.
architects planners
885 commerce drive, perrysburg, ohio
(419)874-0916 fax 874-0919 43551

NEW IM BUILDING HILLSDALE COLLEGE

HILLSDALE, MICHIGAN

DATE	DESCRIPTION
8/4/04	ISSUED FOR CONSTRUCTION

FILE NAME	JOB. NO.
0408-OP01	0408
PLOT DATE 8/3/04	DRAWN BY JLC
SHEET A1	OF -

© COPYRIGHT: Jeffrey M. Normand, Architect, 2004. These documents have been prepared specifically for the project listed in this title block. They are not suitable for use on other projects or in other locations without the approval and participation of the Architect as listed above. Reproduction is prohibited.