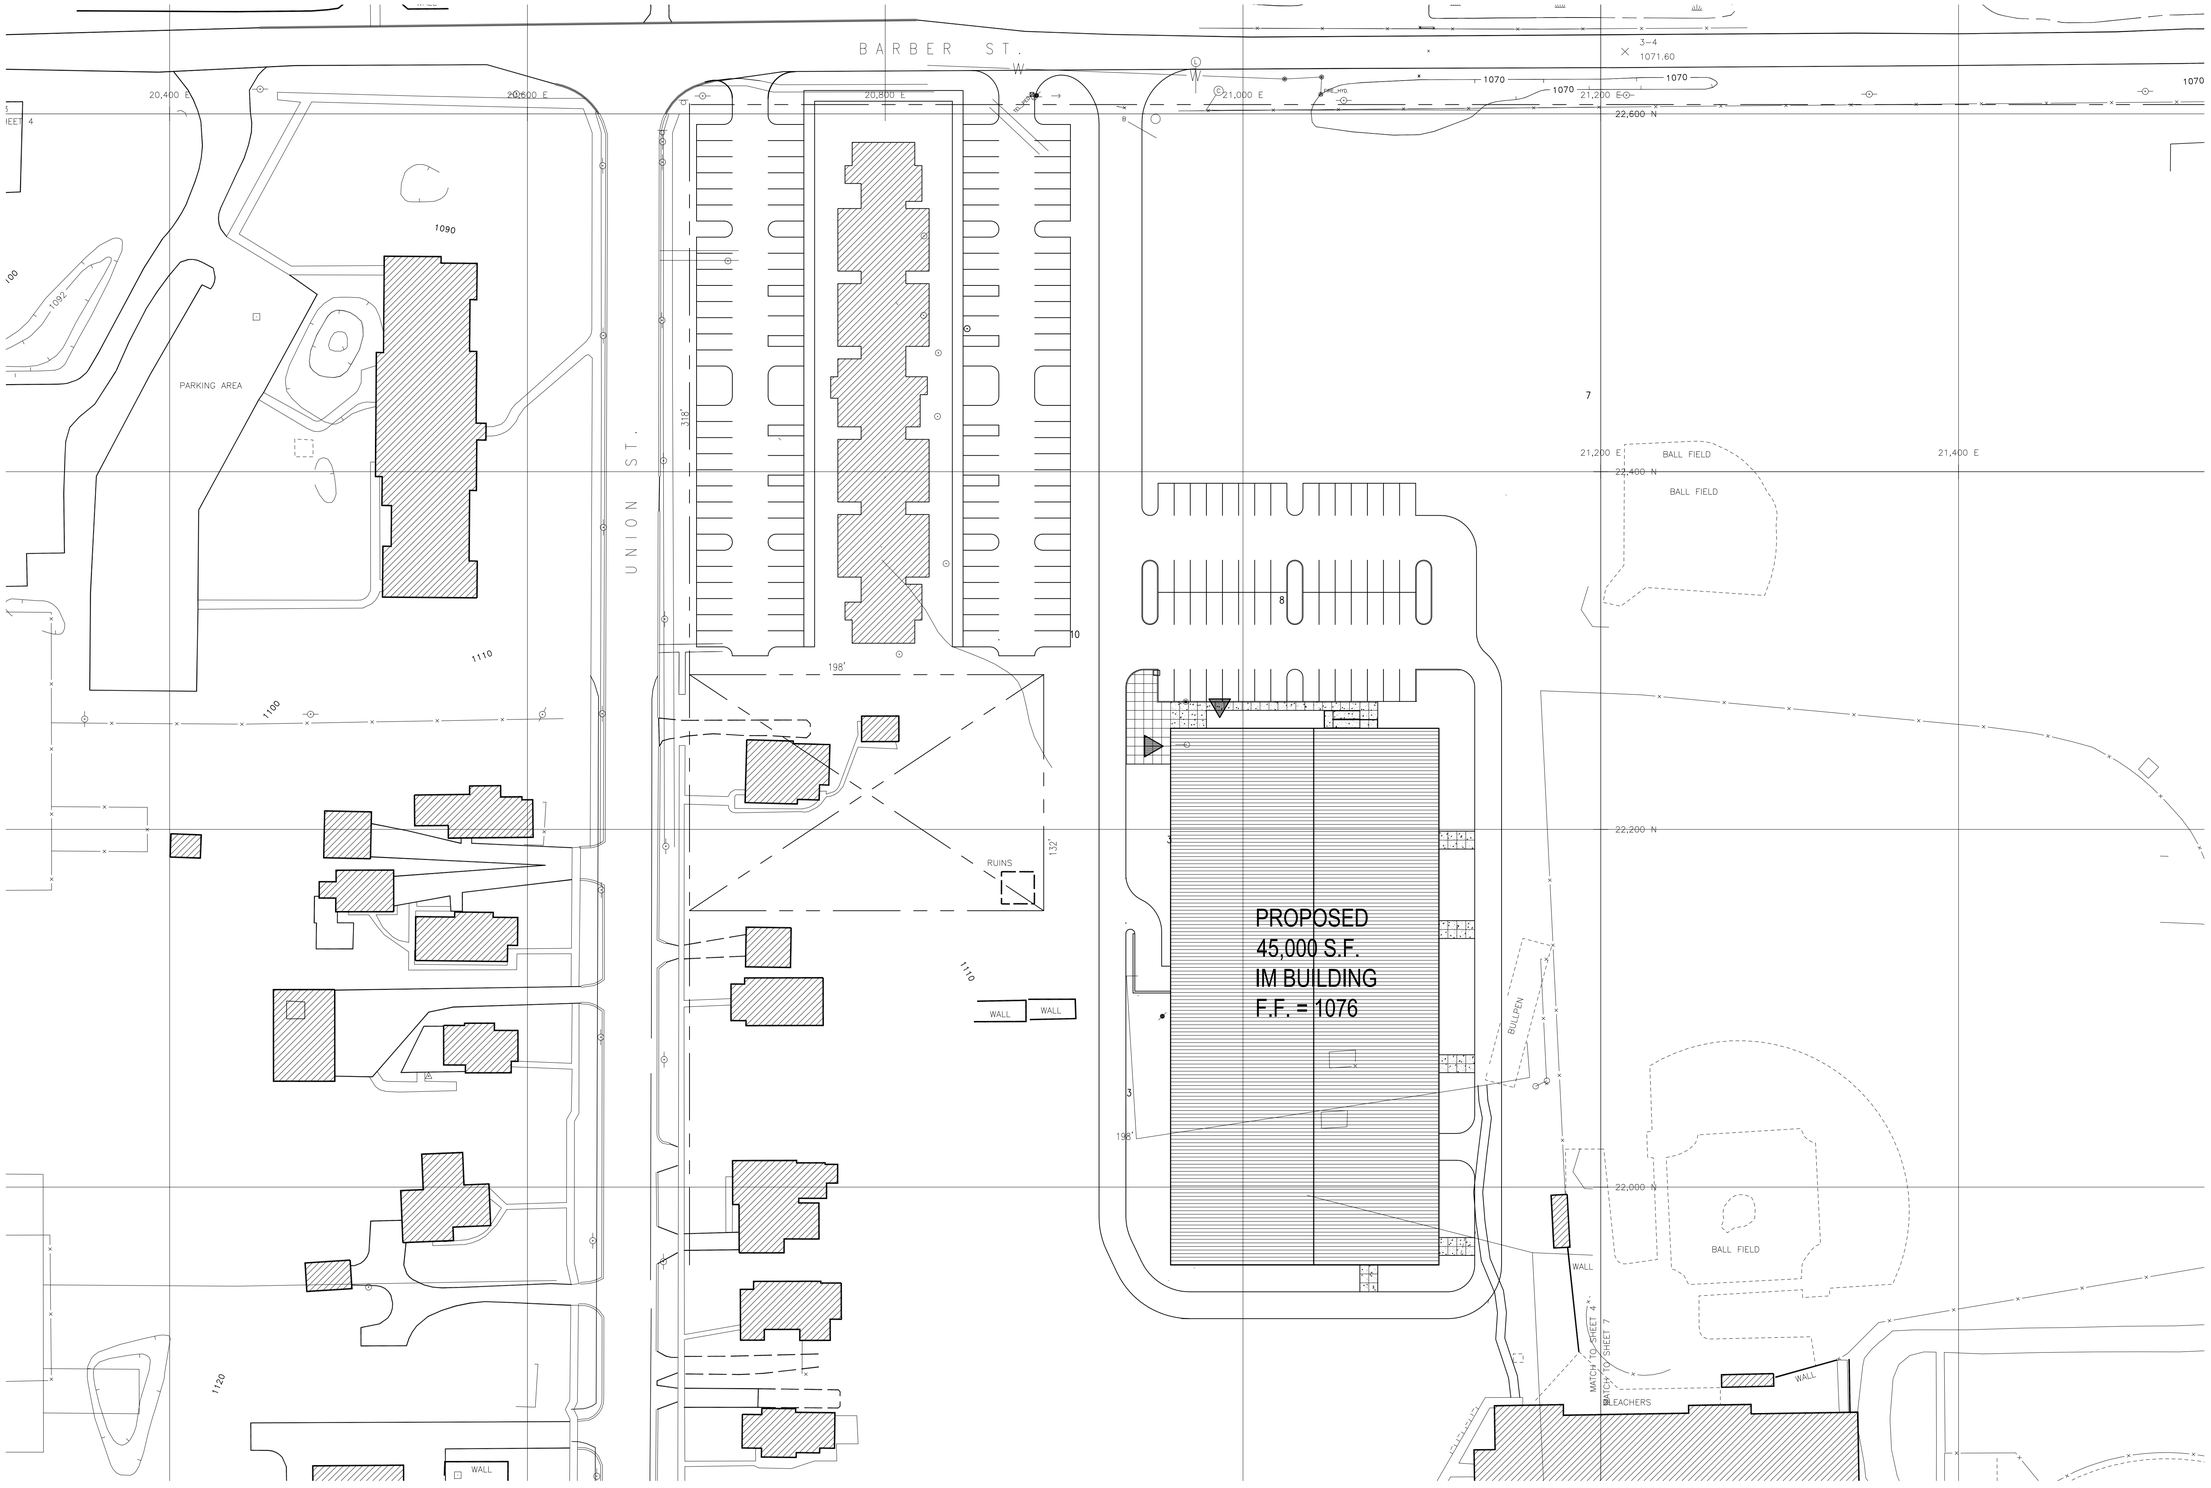

OVERALL
SITE PLAN

SCALE: 1"=40'-0"

N

PARKING INFORMATION

60 TOTAL PARKING SPACES
3 HANDICAPPED SPACES
PARKING SPACE SIZE = 9'X18'

BUILDING INFORMATION

BUILDING AREA = 45,000 S.F.
BUILDING HEIGHT = 47'-4" TO PEAK
37'-11" TO AVERAGE
OF ROOF SLOPE

© COPYRIGHT: Jeffrey M. Normand, Architect, 2004
These documents have been prepared specifically for the project listed in this title block. They are not suitable for use on other projects or in other locations without the approval and participation of the Architect as listed above.
Reproduction is prohibited.

Rudolph|Libbe
Rudolph/Libbe Inc. 6494 Latcha Road Walbridge, Ohio 43465 419/241-5000

normand associates, inc.
architects planners
885 commerce drive perrysburg, ohio 43551
(419)874-0916 fax 874-0919

NEW IM BUILDING
HILLSDALE COLLEGE
SOUTHEAST QUADRANT OF BARBER ST. & UNION ST.
HILLSDALE, MICHIGAN

DATE	DESCRIPTION
6/9/04	SITE PLAN REVIEW

FILE NAME	JOB. NO.
	0408
PLOT DATE 1/22/07	DRAWN BY JLC
SHEET SD2	OF

Z:\2003-2004\2004\0408 HILLSDALE\dwg\CURRENT DRAWINGS\408-SITE-R1-1-22-07.dwg, 2/6/2007 9:37:14 AM, mark, Adobe PDF